All ground floor doors & windows are to comply with Approved Document Part Q - Security - refer to CALA Homes Construction Specification

This drawing is to be read in conjunction with all relevant Specifications, schedules and Engineers details.

SIDE ELEVATION

*TOUGHENED GLASS
SCALE 1:50

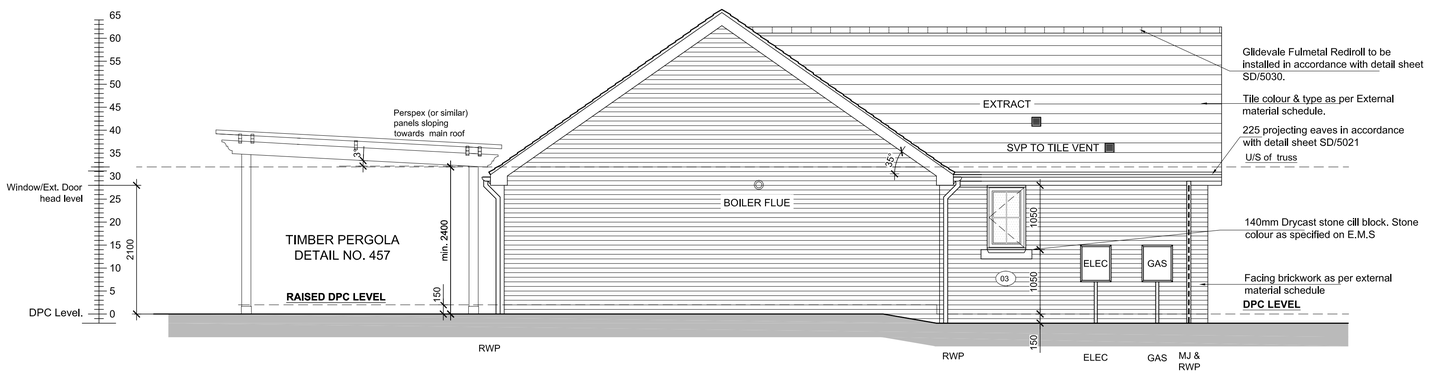

SIDE ELEVATION

*TOUGHENED GLASS
SCALE 1:50

Notes

All dimensions to be checked on site prior to the commencement of construction and any discrepancy should be reported to the Site Manager.

This drawing may not be reproduced in any part or form without written consent.

All copyrights reserved.

Sub-Contractors MUST ensure that they have the latest issue drawing before they commence work on site.

Rev	Date	Description	Init.
B	11.01.18	General amendment as per client's comments	BB
A	09.05.17	Window 03 size amended, roof extracts amended	BB

CALA GROUP

Job title
Church Road
Long Hanborough

Drawing title
Play Group - brick
Elevations sheet 2

Status
Construction

Scale
1:50 @ A1

Date
Mar 2017

Drawn
BB

Dwg No.
BA00220 - 444

Rev.
B